

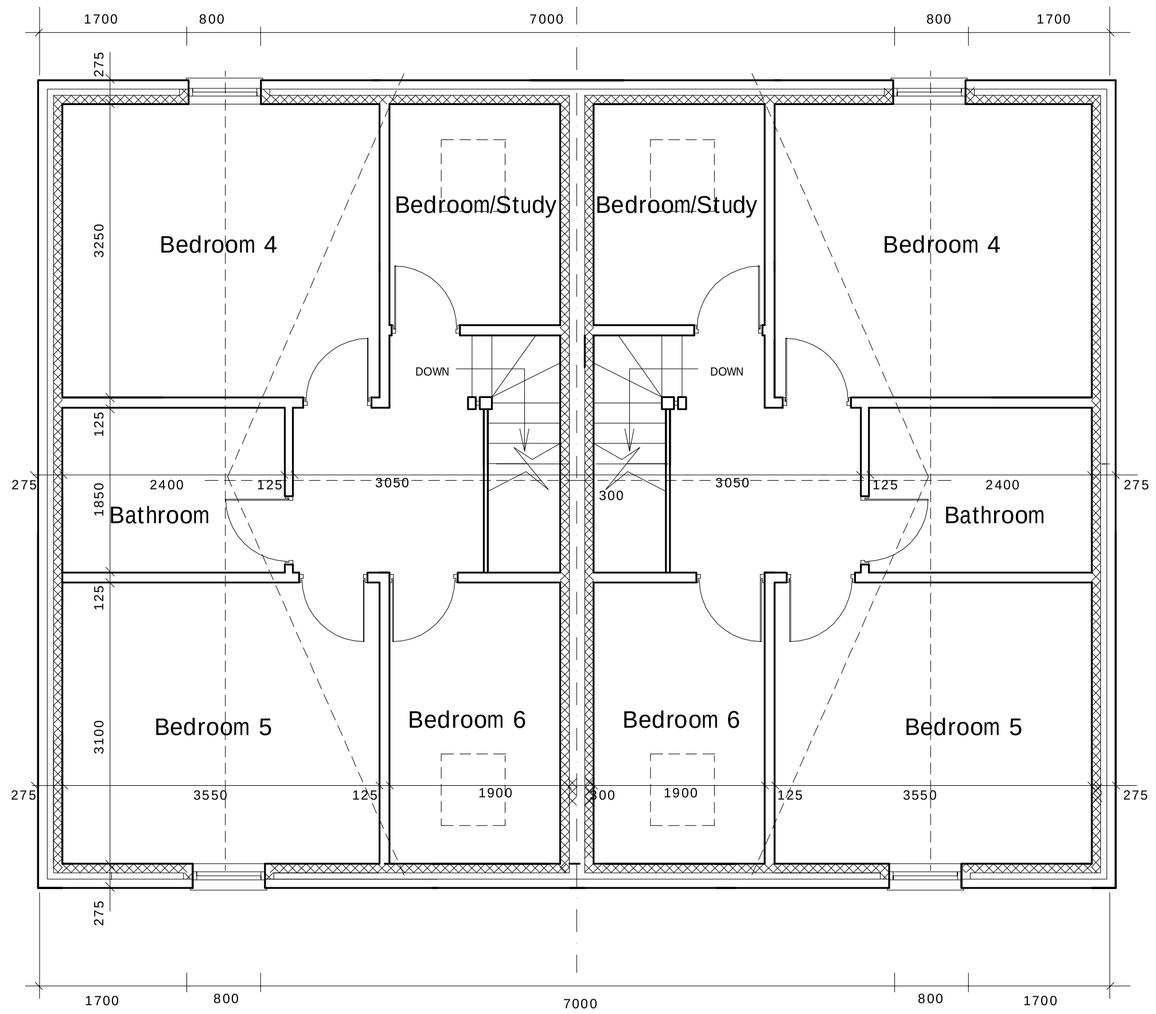


SECOND FLOOR PLAN

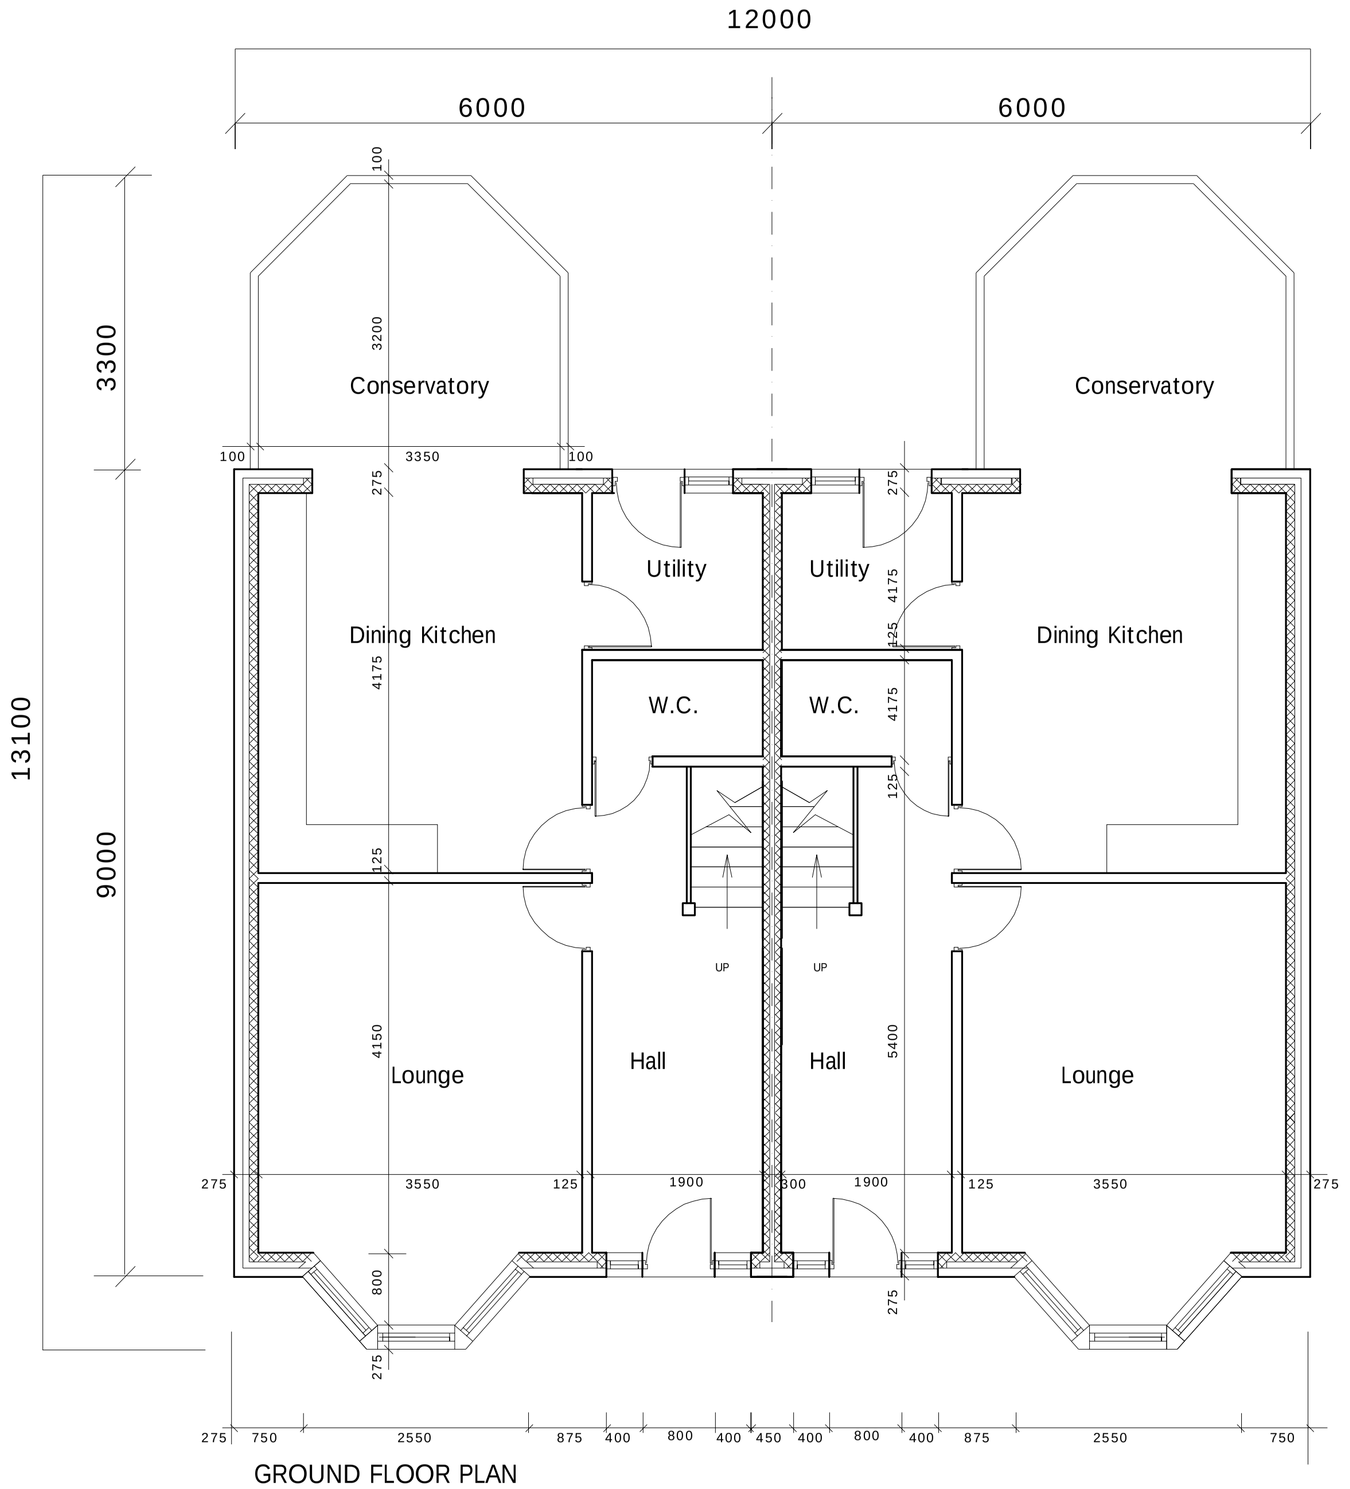

GROUND FLOOR PLAN

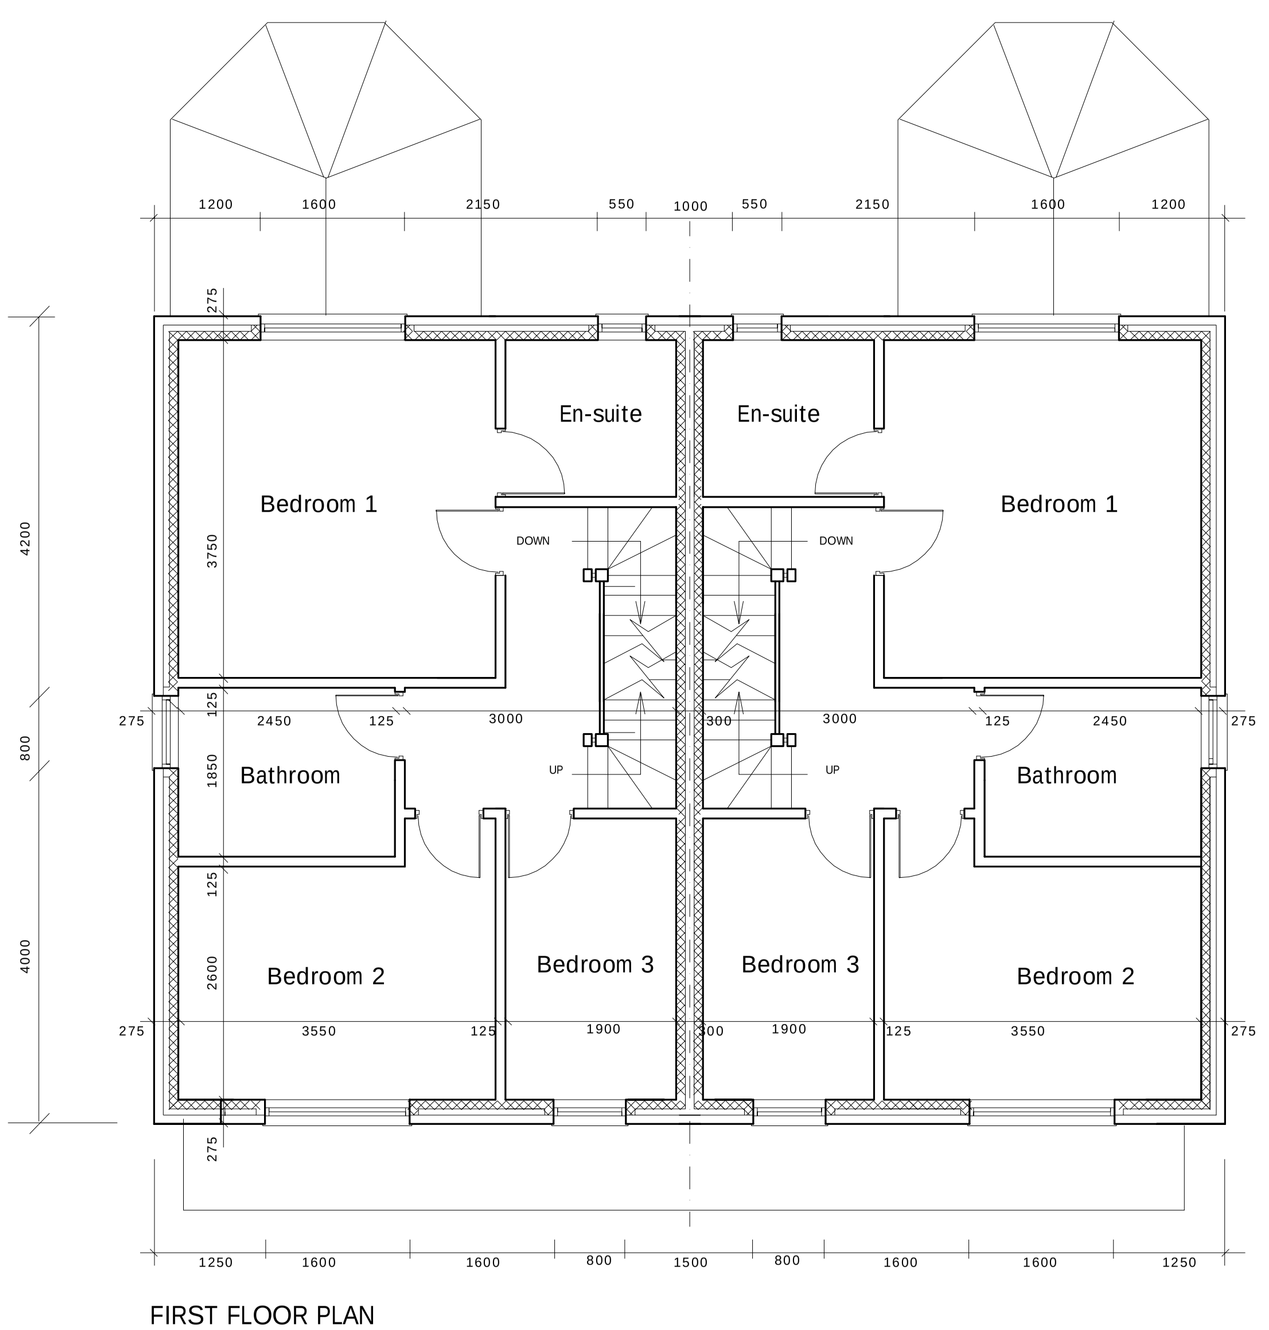

FIRST FLOOR PLAN

REVISIONS

NOTES:-

All work to be carried out in accordance with the current Building Regulations.
All Dimensions to be checked on site before any work commences on site or any contract drawings prepared. Always work to written dimensions as a preference to scaling. Please query if in doubt.
This drawing is copyright and must not be reproduced or copied without permission.

DRAWING

DETAILED PLANS
FLOOR PLANS

CONTRACT

14 BANKFIELD ROAD
NAB WOOD
SHIPLEY

CLIENT

DRAWING No: SR-1903-1

SCALE: 1:50

DATE: SEPT 2016

S R Design

UNIT 1 DYSON STREET
HEATON
BRADFORD
BD9 4DE
TEL/FAX: 01274 545551
MOB: 07980 213073

ARCHITECTURAL TECHNICIANS
PROJECT MANAGERS
LAND SURVEYORS

Chartered Institute of Architectural Technologists